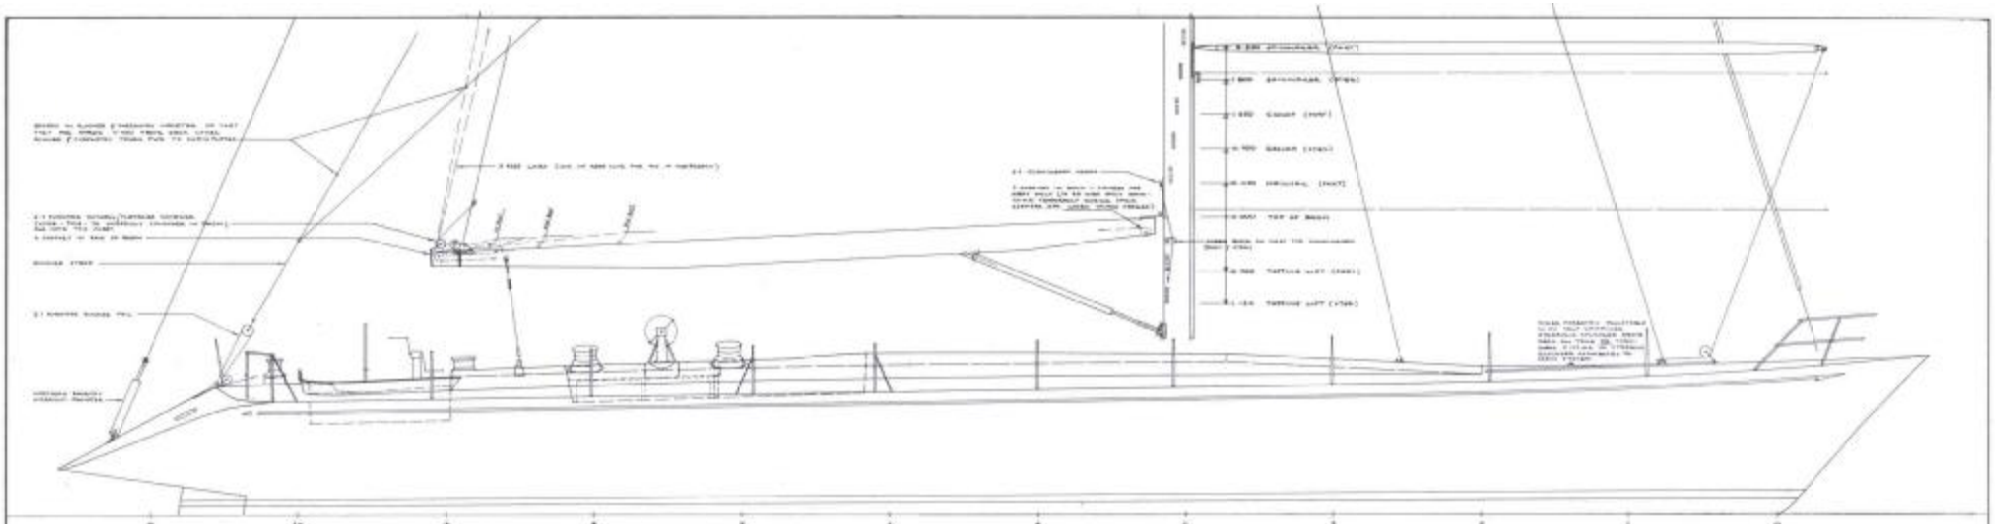

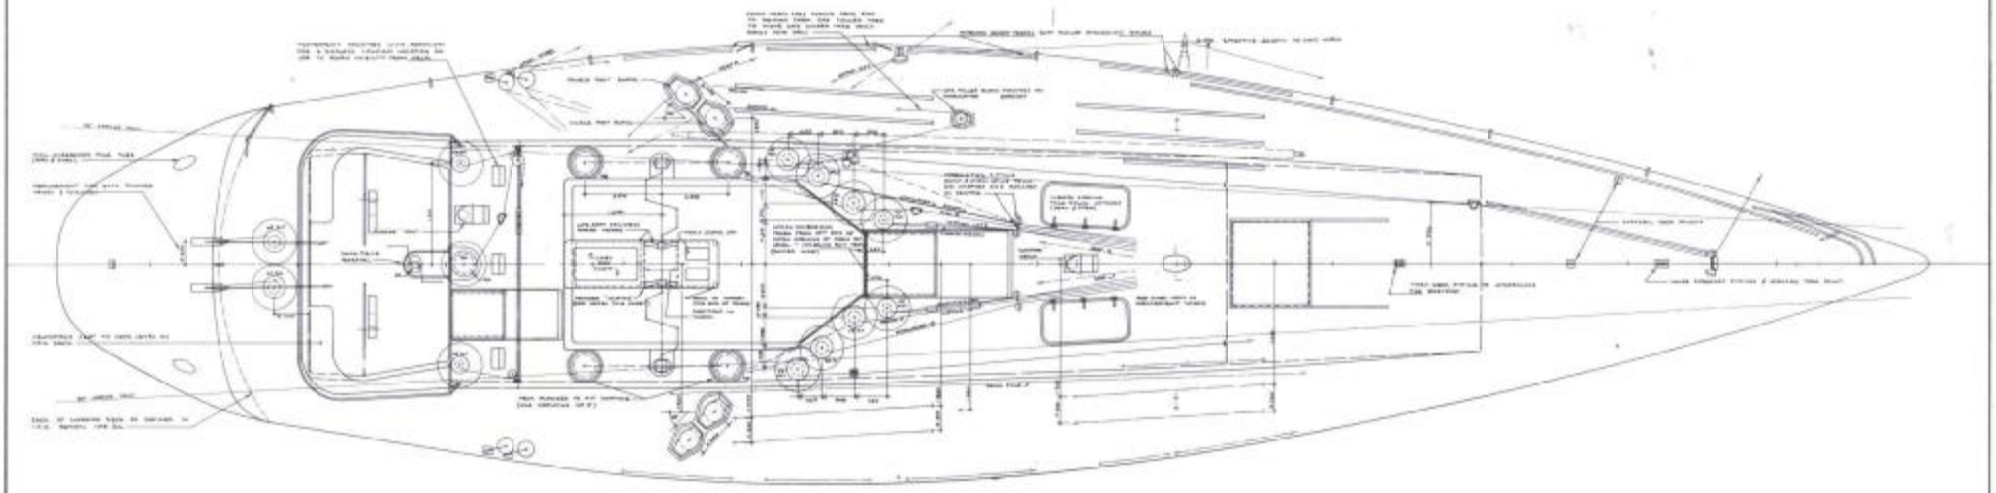

BRUCE FARR & ASSOC. INC.
90 NEW EAST RIVER ROAD ANNAPOLIS, MD. 21403 U.S.A.

SCALE: 1:25

DRAWING NO. 144

DATE: 12 DEC. 90

DRAWN BY: [illegible]

CHECKED BY: TB

SHEET NO. 1 OF 1