THE BUILDER MUST CHECK DIMENSIONS AND CONTENT GIVEN ON THE DRAWING AND ADVISE THE DESIGNER OF ANY DISCREPANCIES BEFORE COMMENCING CONSTRUCTION.
THIS DRAWING MUST NOT BE REPRODUCED OR USED FOR ANY PURPOSE OTHER THAN IN CONJUNCTION WITH THE BOAT OR DESIGN FOR WHICH IT WAS DRAWN, WITHOUT THE DESIGNER'S WRITTEN CONSENT.
BRUCE FARR AND ASSOCIATES, NO ADDITIONAL BOATS SHALL BE BUILT FROM THESE PLANS WITHOUT THE DESIGNER'S WRITTEN CONSENT AND PAYMENT OF FEES.

REVISIONS:

BRUCE FARR® AND ASSOC., INC.
P.O. BOX 4964 ANNAPOLIS, MD. 21403, U.S.A.

FOR- W60 RESEARCH

BRUCE FARR AND ASSOCIATES
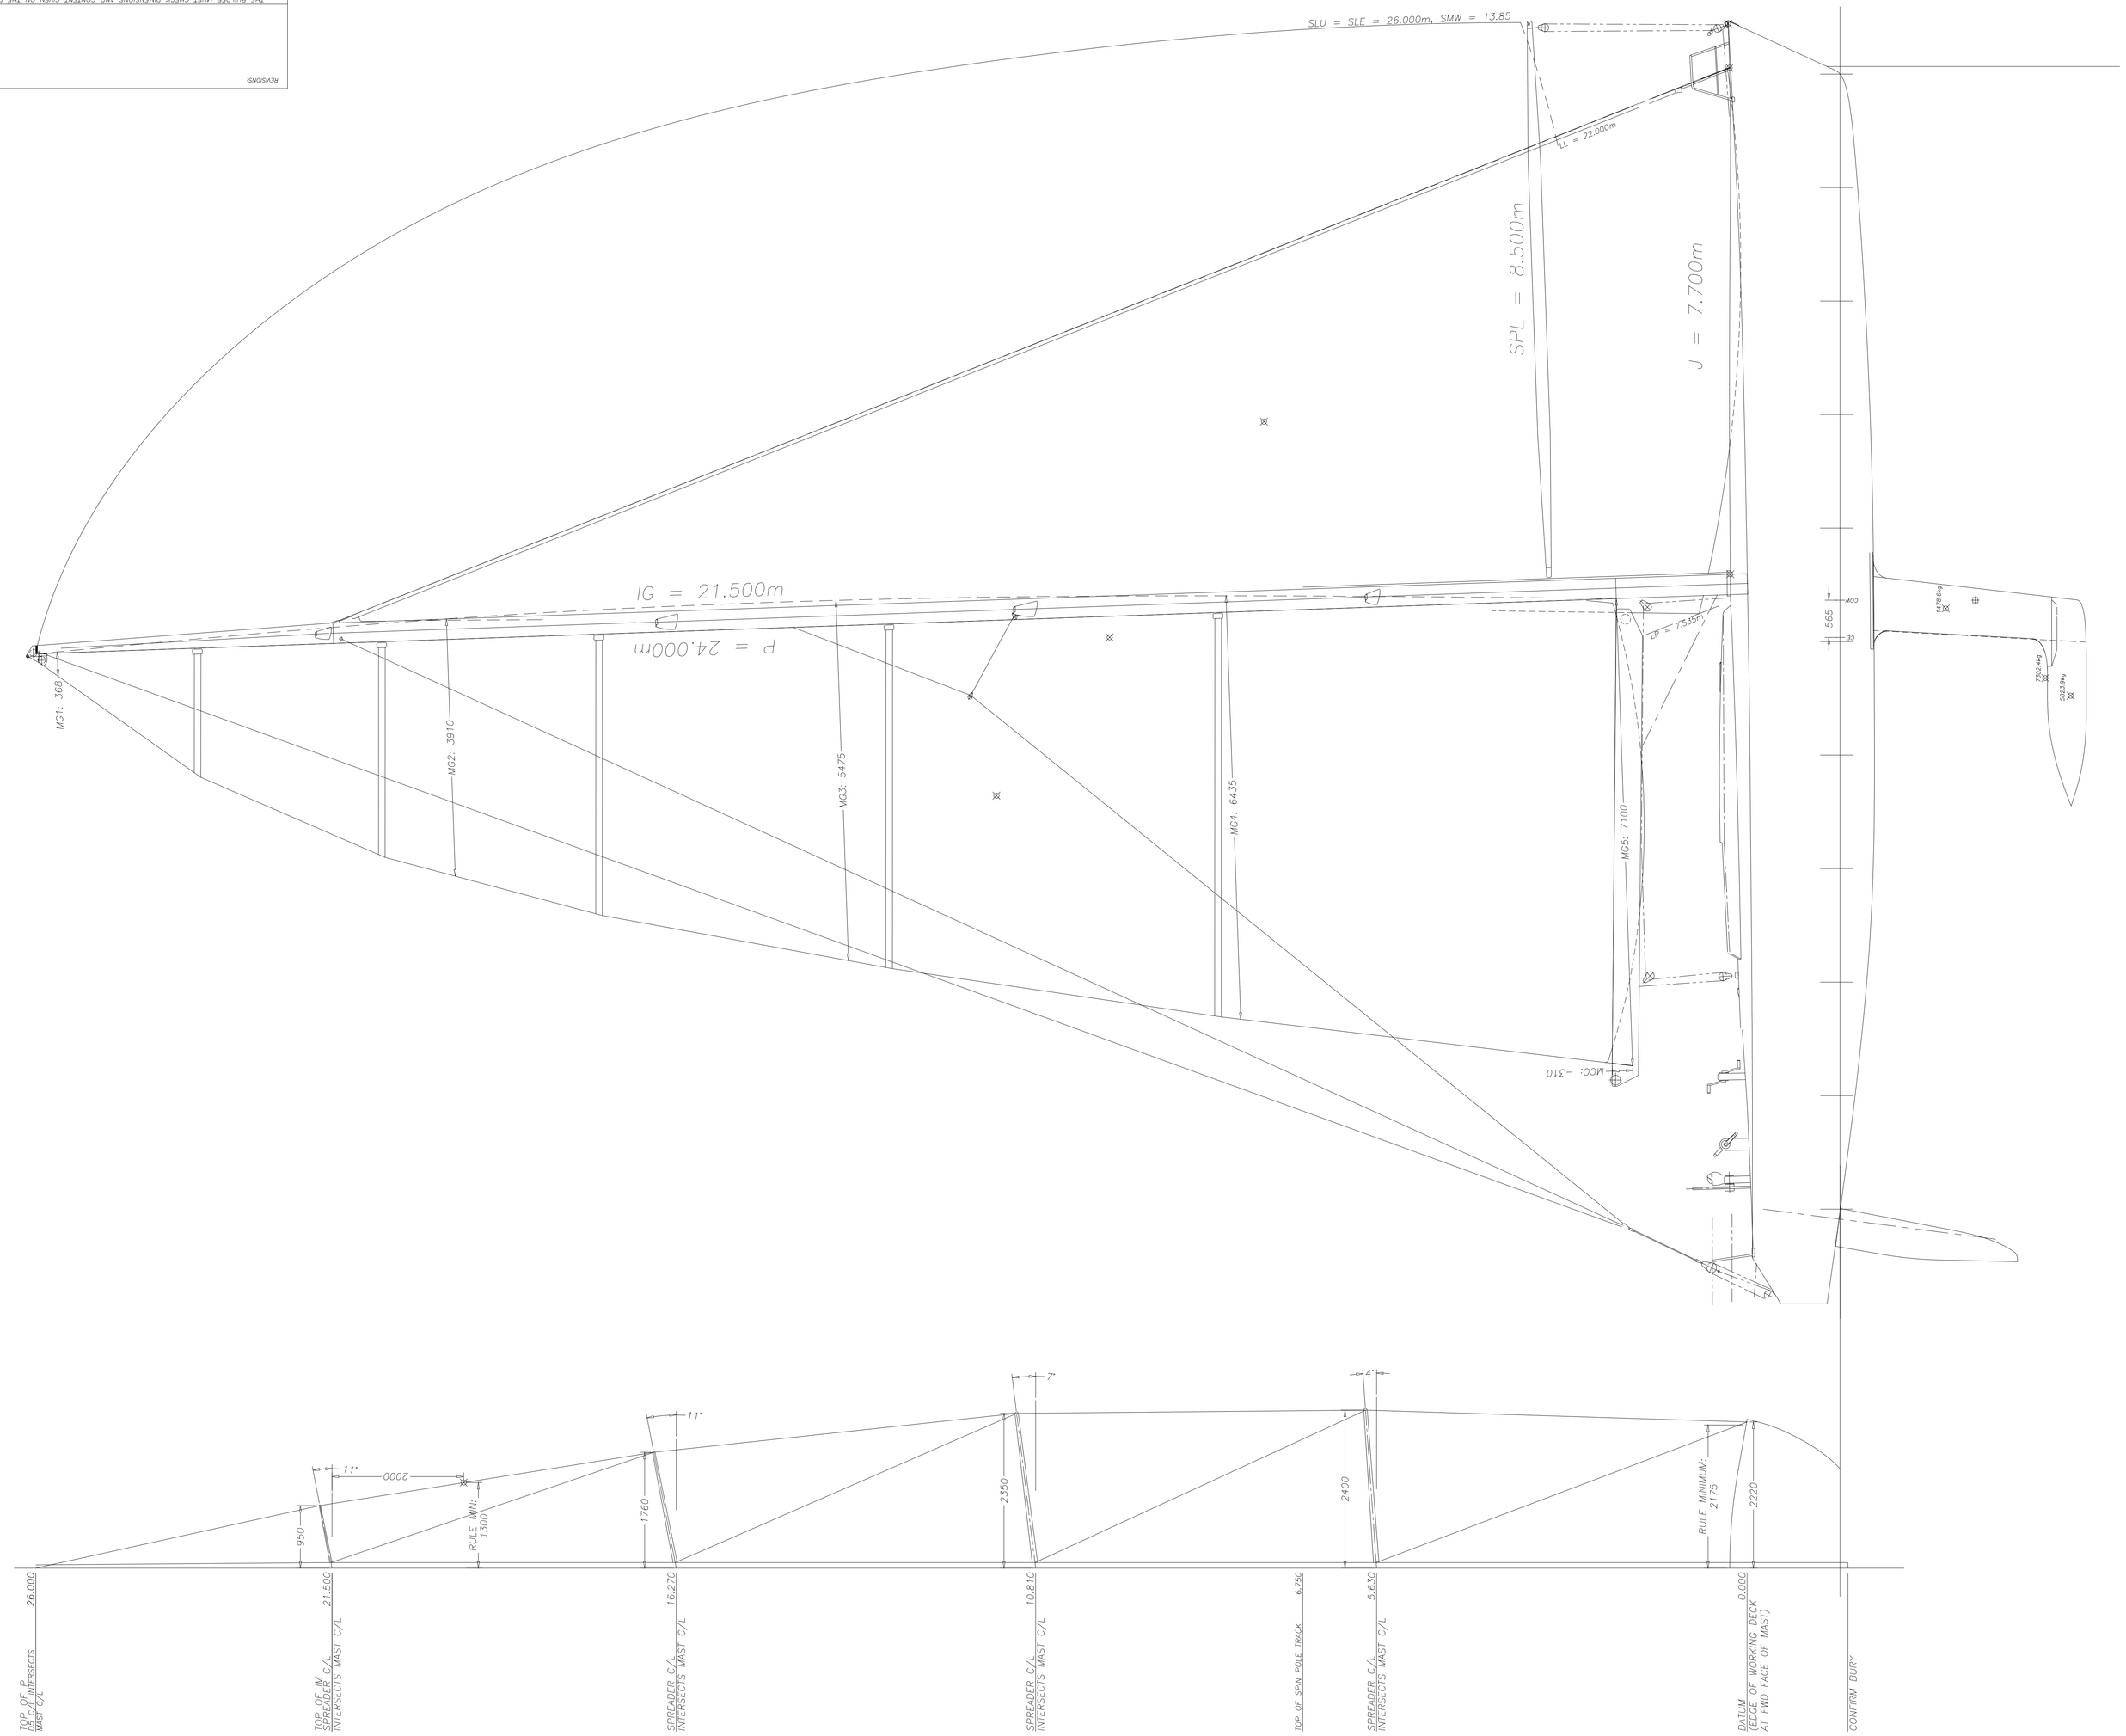
SCALE 1=40	DESIGN No. 375
TITLE STUDY SAILPLAN	COPYRIGHT DATE © BRUCE FARR & ASSOC., INC.
CHECKED:	DRAWN: SM
	DRAWING No. 14