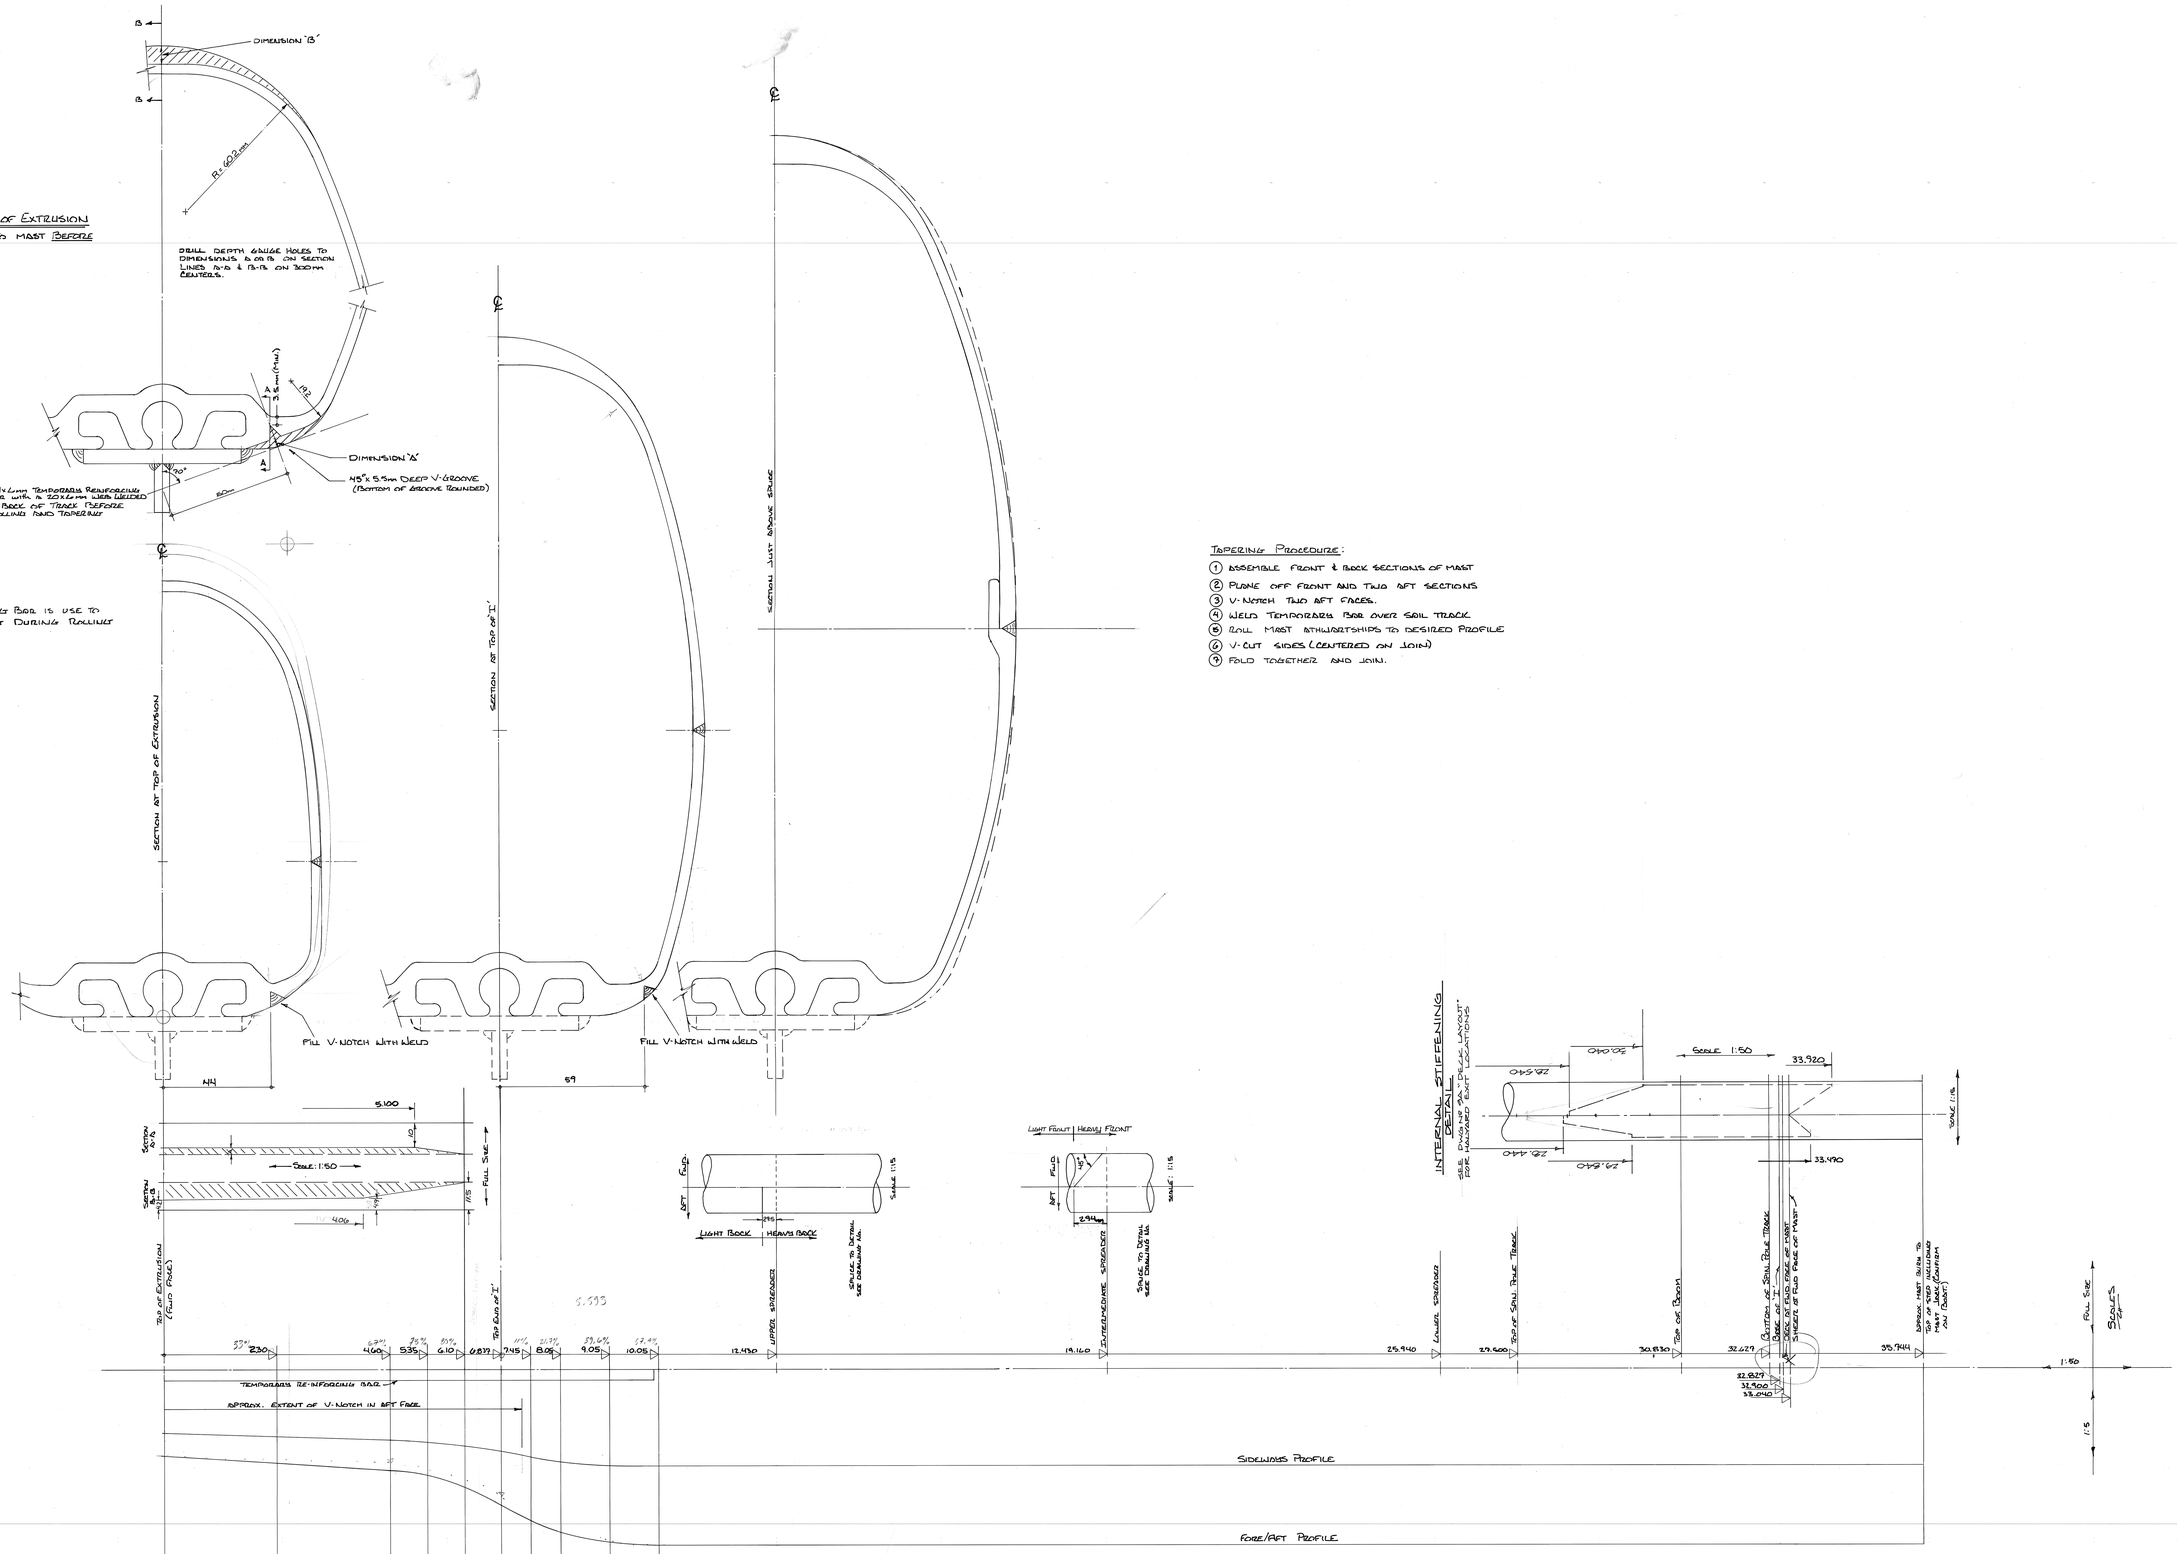

REVISIONS	BRUCE FARR® AND ASSOC., INC. P.O. BOX 3457, ANNAPOLIS, MD. 21403, U.S.A.
	MAXI YACHT FOR - SORC. ~ PIERRE FEHLMANN
THE BUILDER MUST CHECK DIMENSIONS AND CONTENT GIVEN ON THE DRAWING AND ADVISE THE DESIGNER OF ANY DISCREPANCIES BEFORE COMMENCING CONSTRUCTION. THIS DRAWING MUST NOT BE REPRODUCED OR USED FOR ANY PURPOSE, OTHER THAN IN CONJUNCTION WITH THE BOAT OR DESIGN FOR WHICH IT WAS DRAWN, WITHOUT THE DESIGNER'S WRITTEN CONSENT. THE COST OF THESE PLANS INCLUDES FEES FOR ONE BOAT ONLY FOR SORC. PIERRE FEHLMANN NO ADDITIONAL BOATS SHALL BE BUILT FROM THESE PLANS WITHOUT THE DESIGNER'S WRITTEN CONSENT AND PAYMENT OF FEES.	SCALE 1:5, 1:50, 1:150, FULL — DESIGN NO. 183
	TITLE MAST TAPER DETAIL — COPYRIGHT APRIL 26 1983 © BRUCE FARR® & ASSOC., INC.
	CHECKED — DRAWING NO. 19